TOP DARI TEXT NORTH SIDE
BOTTOM PASHTO TEXT NORTH SIDE
EXPOSED AGGREGATE CONCRETE
BRONZE LETTERING (AFGHANISTAN NATIONAL POLICE TRAINING CENTER) IN DARI.
FACTORY MADE BAKED ENAMEL GRAPHIC PANEL INSET.
BRONZE LETTERING (AFGHANISTAN NATIONAL POLICE TRAINING CENTER) IN PASHTO.
GRADE
REINFORCED CONCRETE FOUNDATION
ROUGH HEWN STONE WITH SMOOTH STONE CAP.
0 1 2 3
GRAPHIC SCALE IN METERS

Monument Sign – North Elevation
C-9

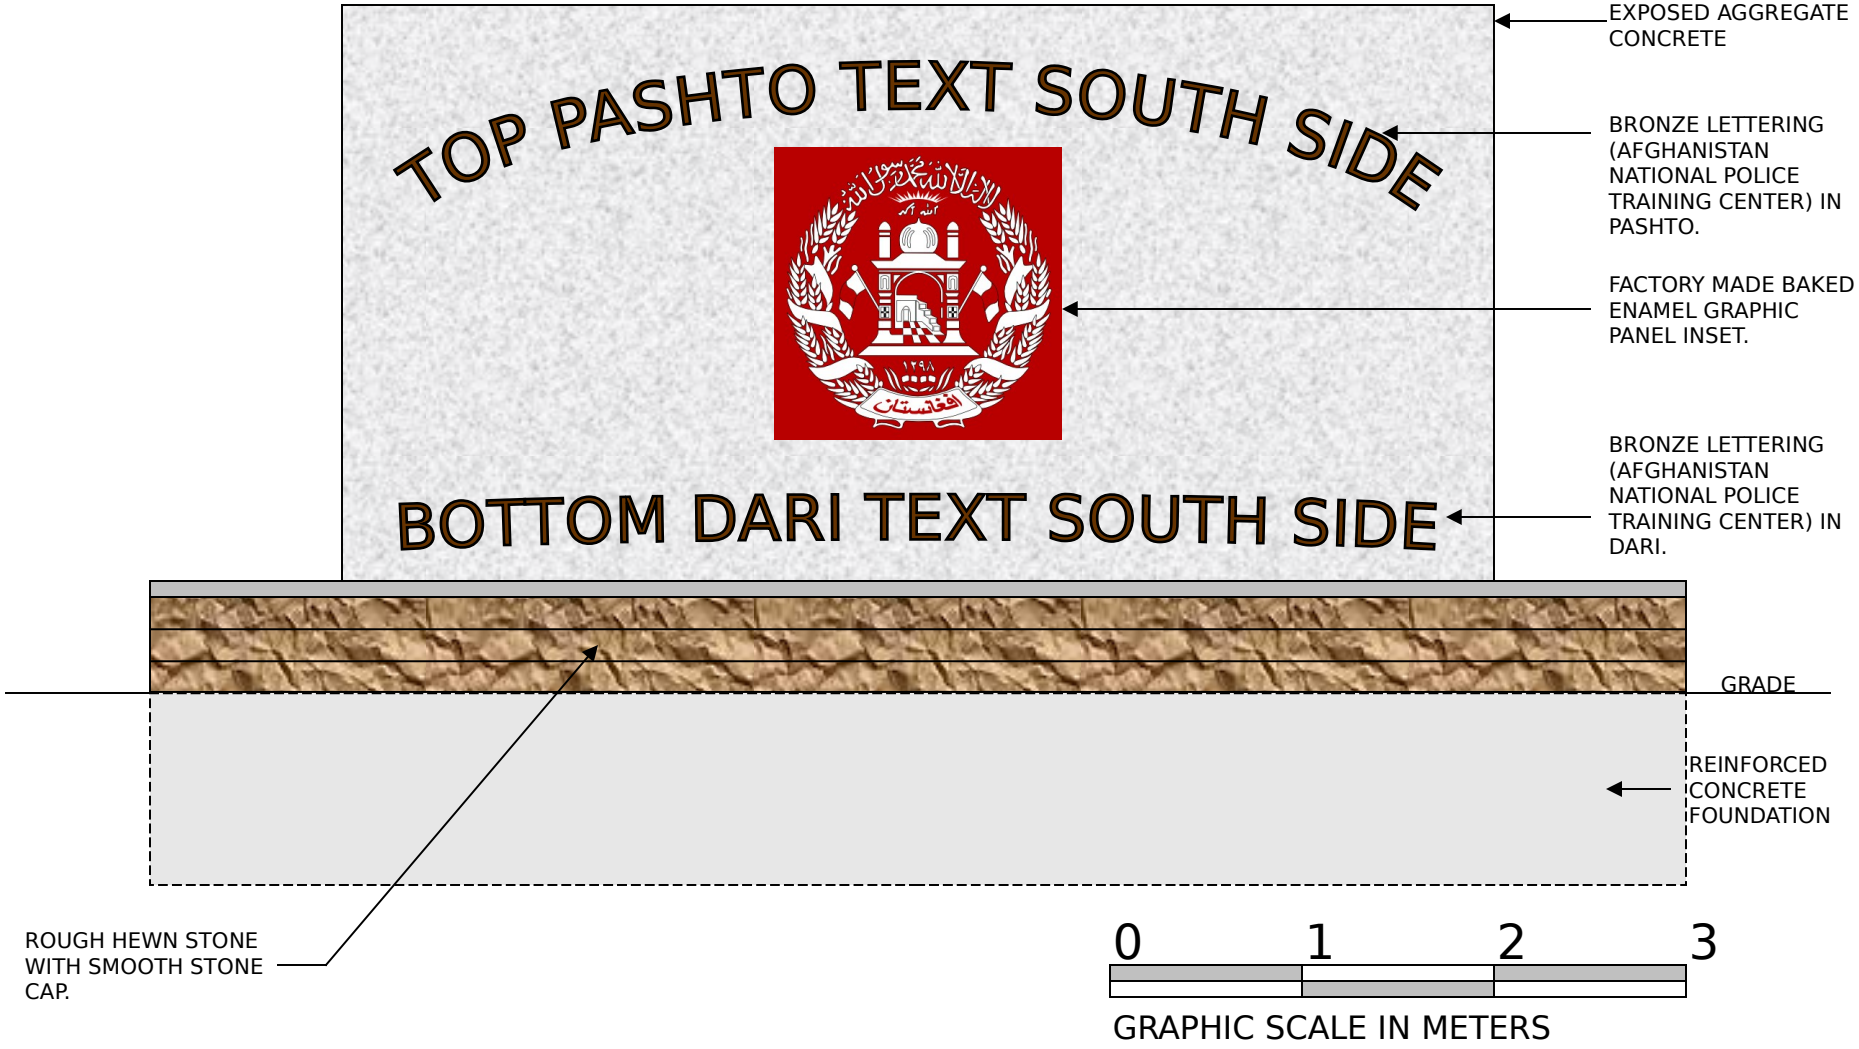
TOP PASHTO TEXT SOUTH SIDE
BOTTOM DARI TEXT SOUTH SIDE
EXPOSED AGGREGATE CONCRETE
BRONZE LETTERING (AFGHANISTAN NATIONAL POLICE TRAINING CENTER) IN PASHTO.
FACTORY MADE BAKED ENAMEL GRAPHIC PANEL INSET.
BRONZE LETTERING (AFGHANISTAN NATIONAL POLICE TRAINING CENTER) IN DARI.
GRADE
REINFORCED CONCRETE FOUNDATION
ROUGH HEWN STONE WITH SMOOTH STONE CAP.
0 1 2 3
GRAPHIC SCALE IN METERS

Monument Sign – South Elevation

C-10

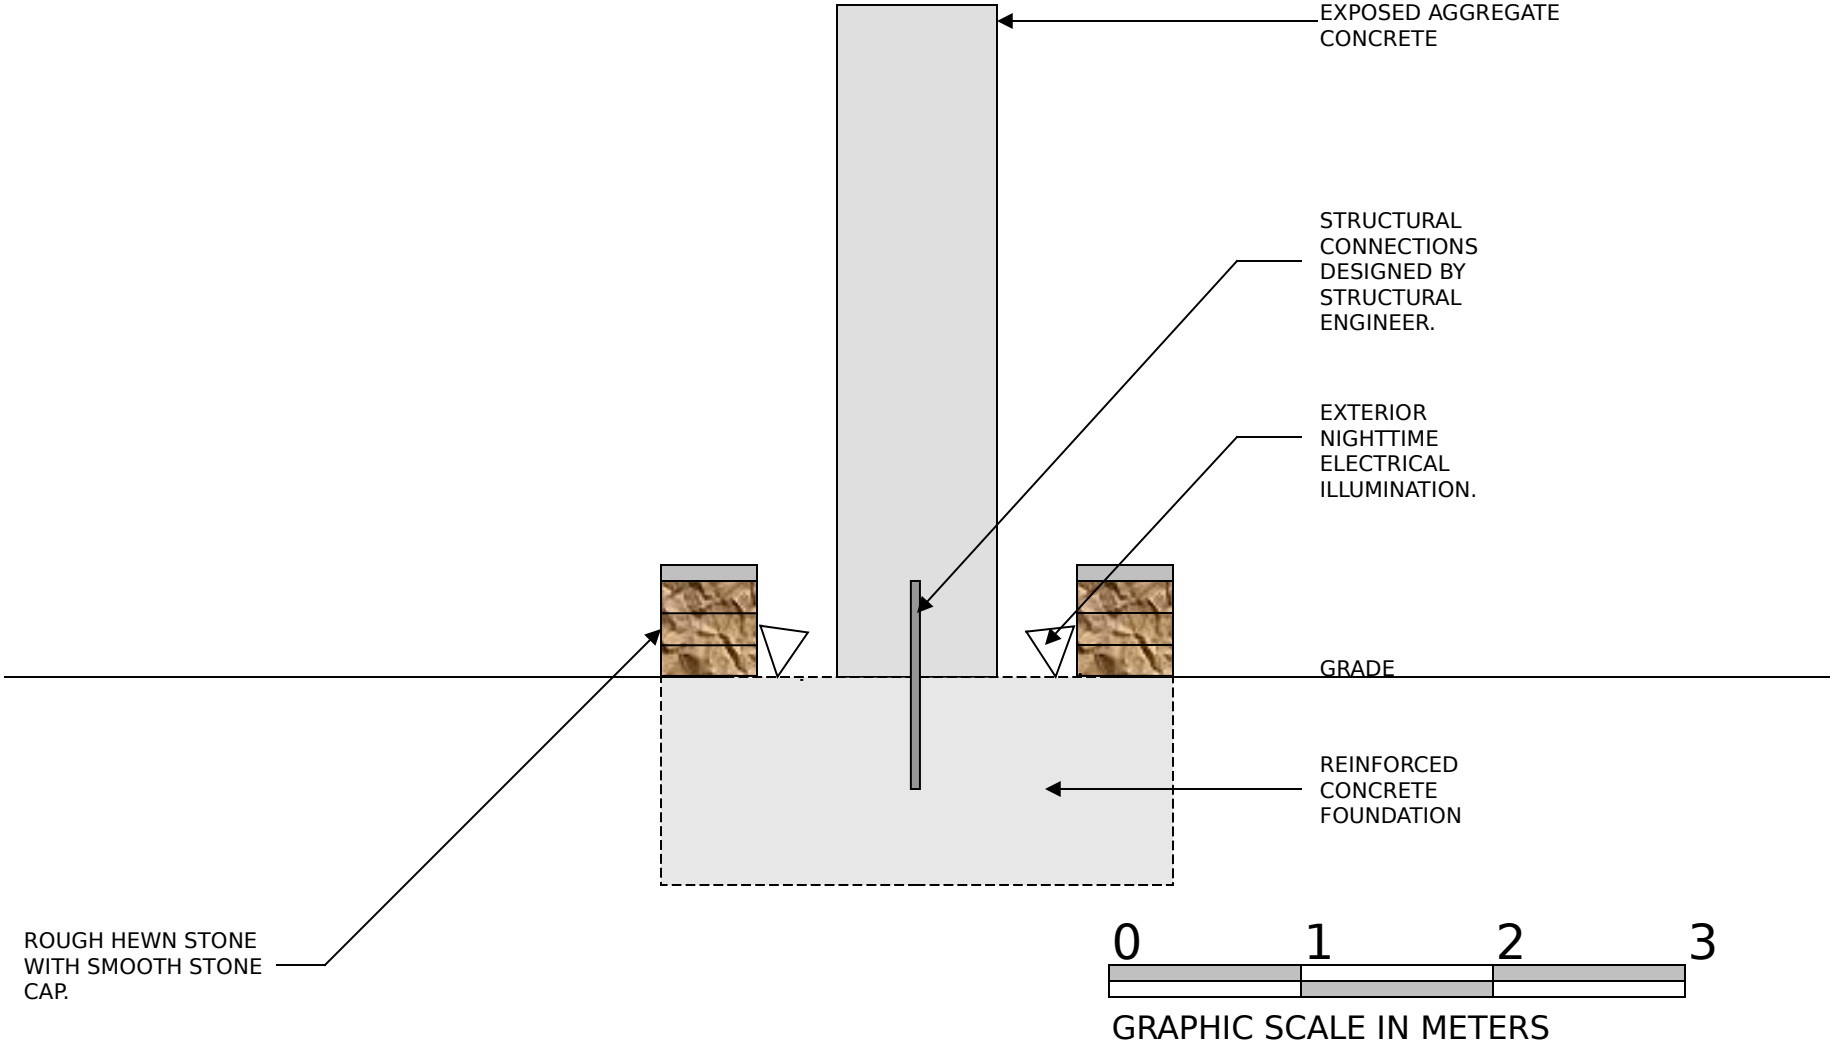

Monument Sign - Section

C-11